


LEGEND

- PROPOSED 100% PMF FLOODPLAIN POOL
ELEVATION 1298.83
- EXISTING NORMAL POOL ELEVATION 1295.5
- EXISTING NORMAL POOL ELEVATION (POST 2018) 1290.58
- PROPOSED NORMAL POOL ELEVATION 1293.4

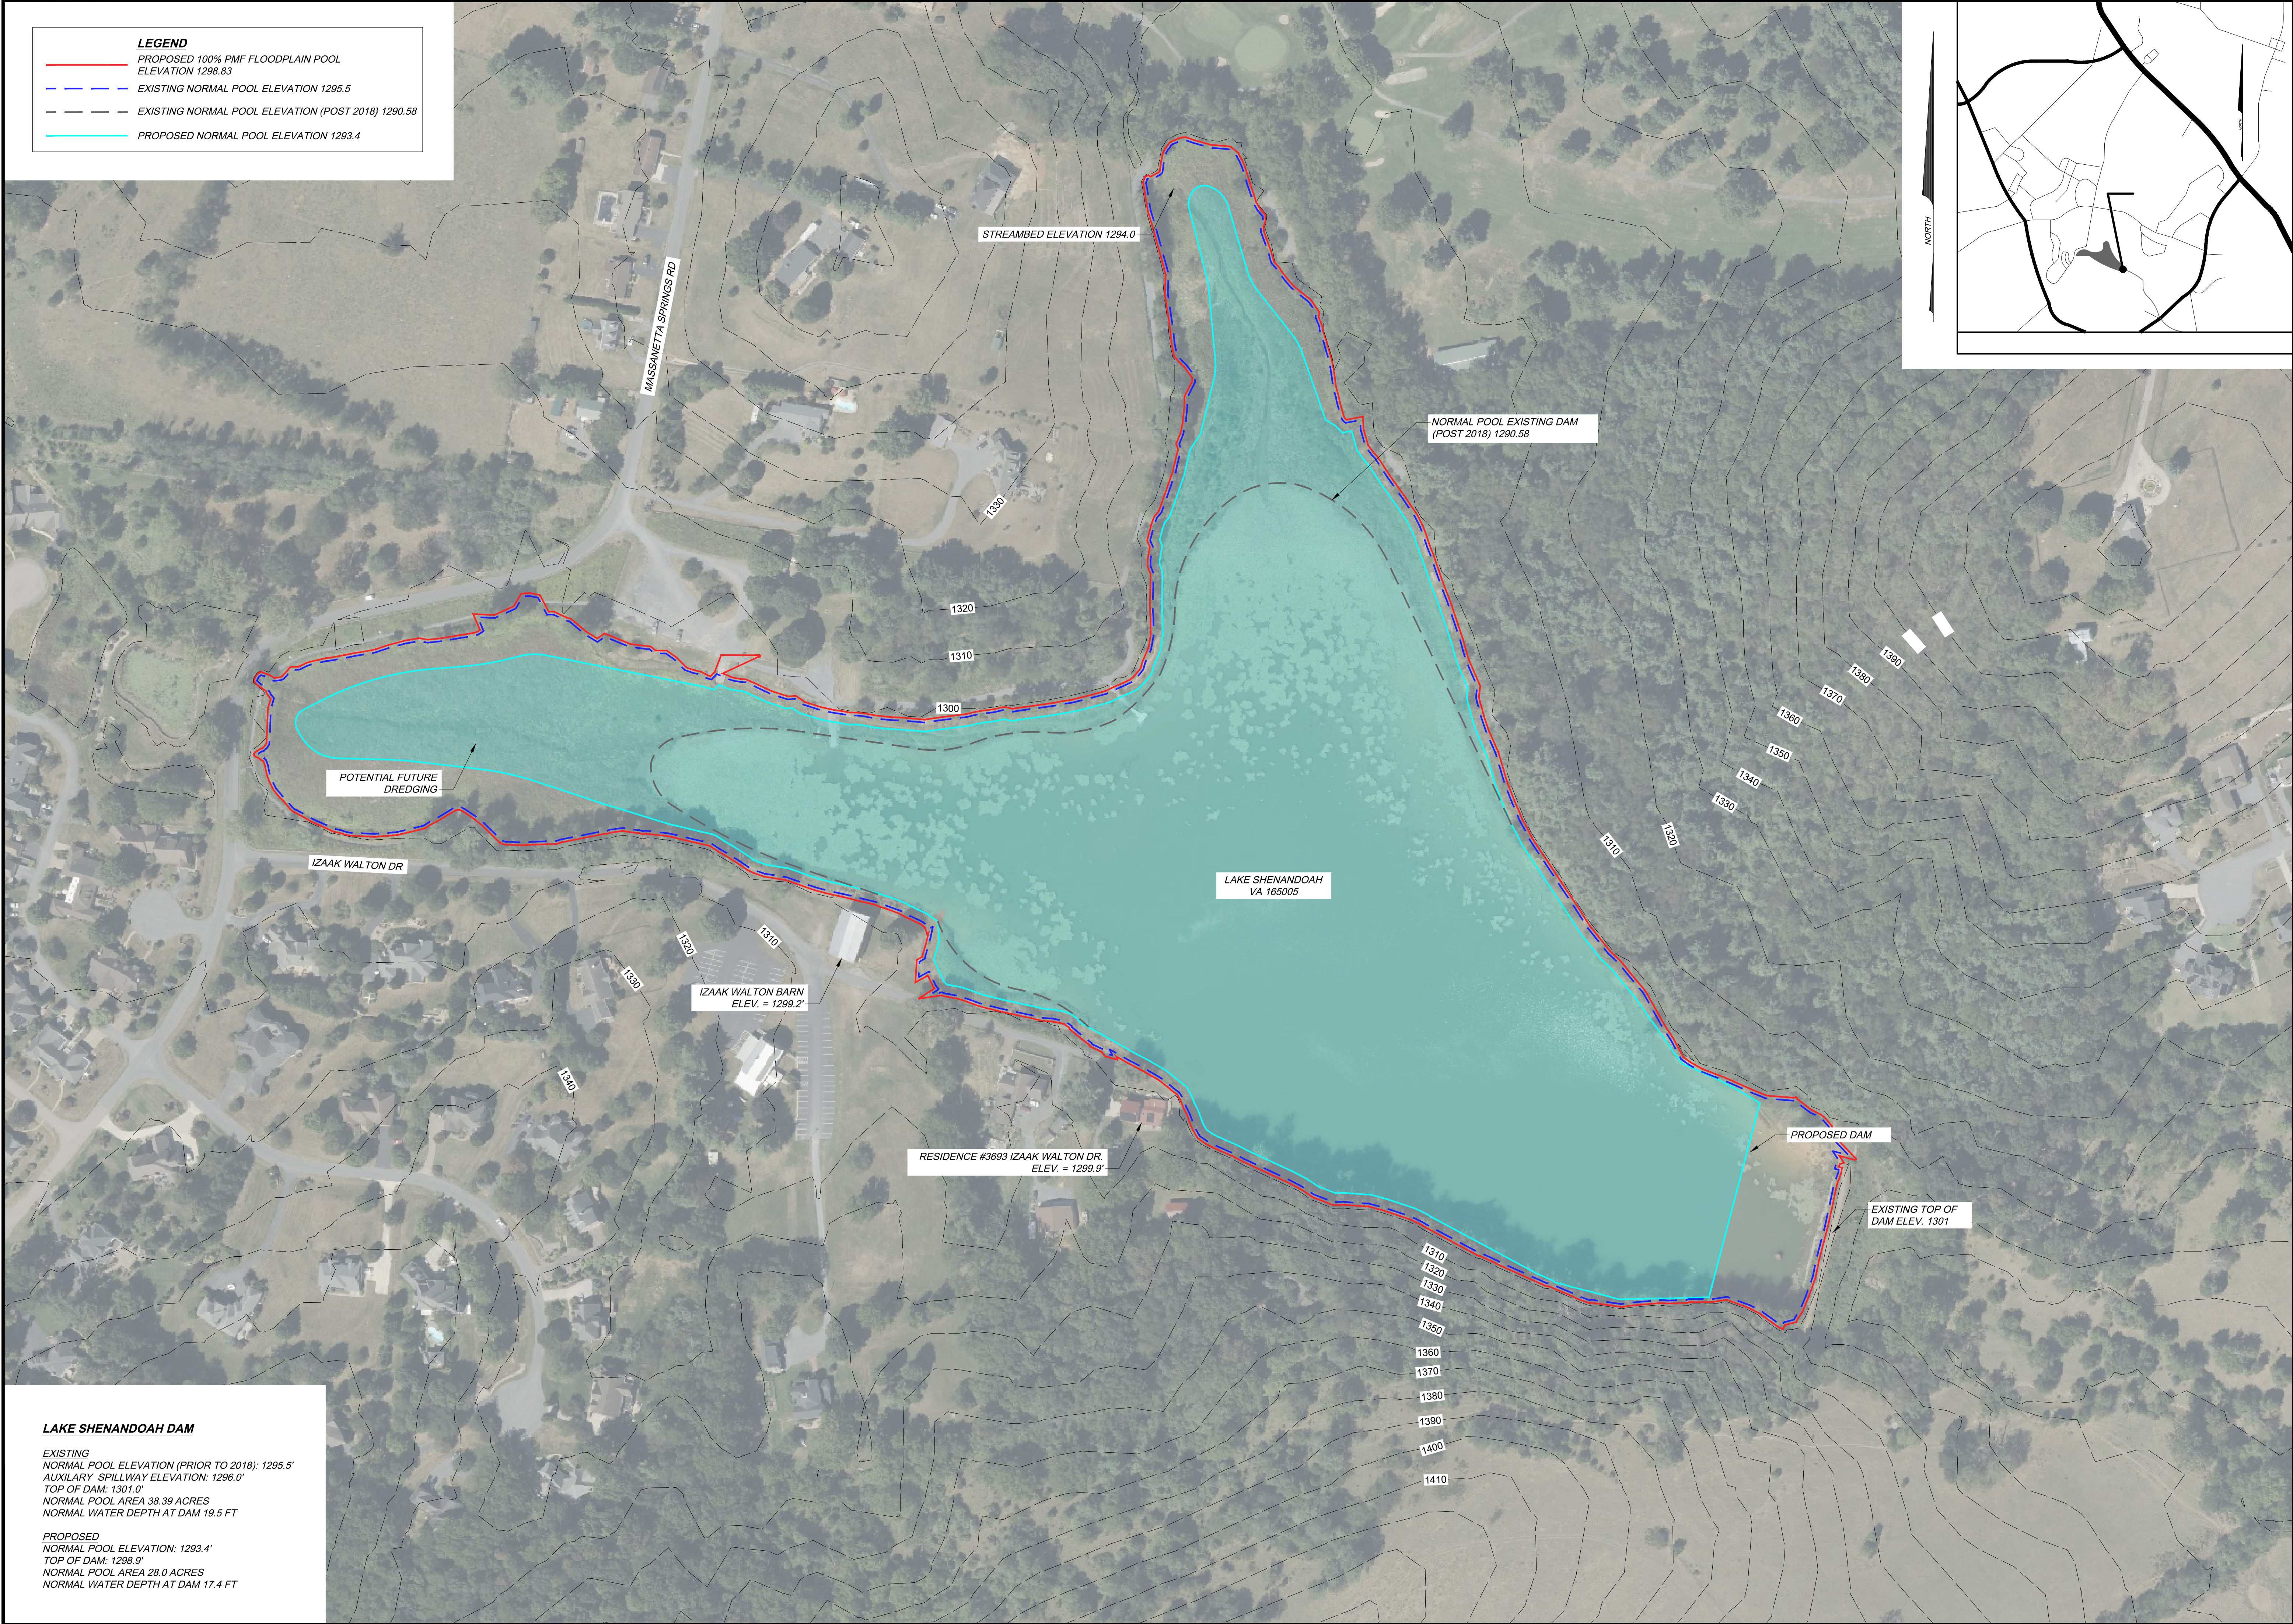

HURT & PROFFITT
INSPIRED / RESPONSIVE / TRUSTED

HP

434.847.7796
2524 LANGHORNE ROAD
LYNCHBURG, VA 24501

HANDP.COM
LYNCHBURG, VA 24501

PROPOSED DAM TOP LOWERING
FOR
LAKE SHENANDOAH DAM
ROCKINGHAM COUNTY, VIRGINIA

PROJECT NO.	20191817
LAT.	38.379099°
LONG.	-78.832572°
DATE:	09/24/2026
DRAWN BY:	MSF
CHECKED BY:	MDW

EXHIBIT

0 60 120 240
SCALE 1" = 120'



HURT & PROFFITT

SHEET NO.	REV.
1 OF 4	

LAKE SHENANDOAH DAM

EXISTING
NORMAL POOL ELEVATION (PRIOR TO 2018): 1295.5'
AUXILIARY SPILLWAY ELEVATION: 1296.0'
TOP OF DAM: 1301.0'
NORMAL POOL AREA 38.39 ACRES
NORMAL WATER DEPTH AT DAM 19.5 FT

PROPOSED
NORMAL POOL ELEVATION: 1293.4'
TOP OF DAM: 1298.9'
NORMAL POOL AREA 28.0 ACRES
NORMAL WATER DEPTH AT DAM 17.4 FT

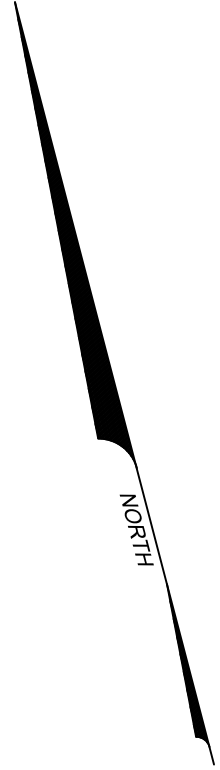
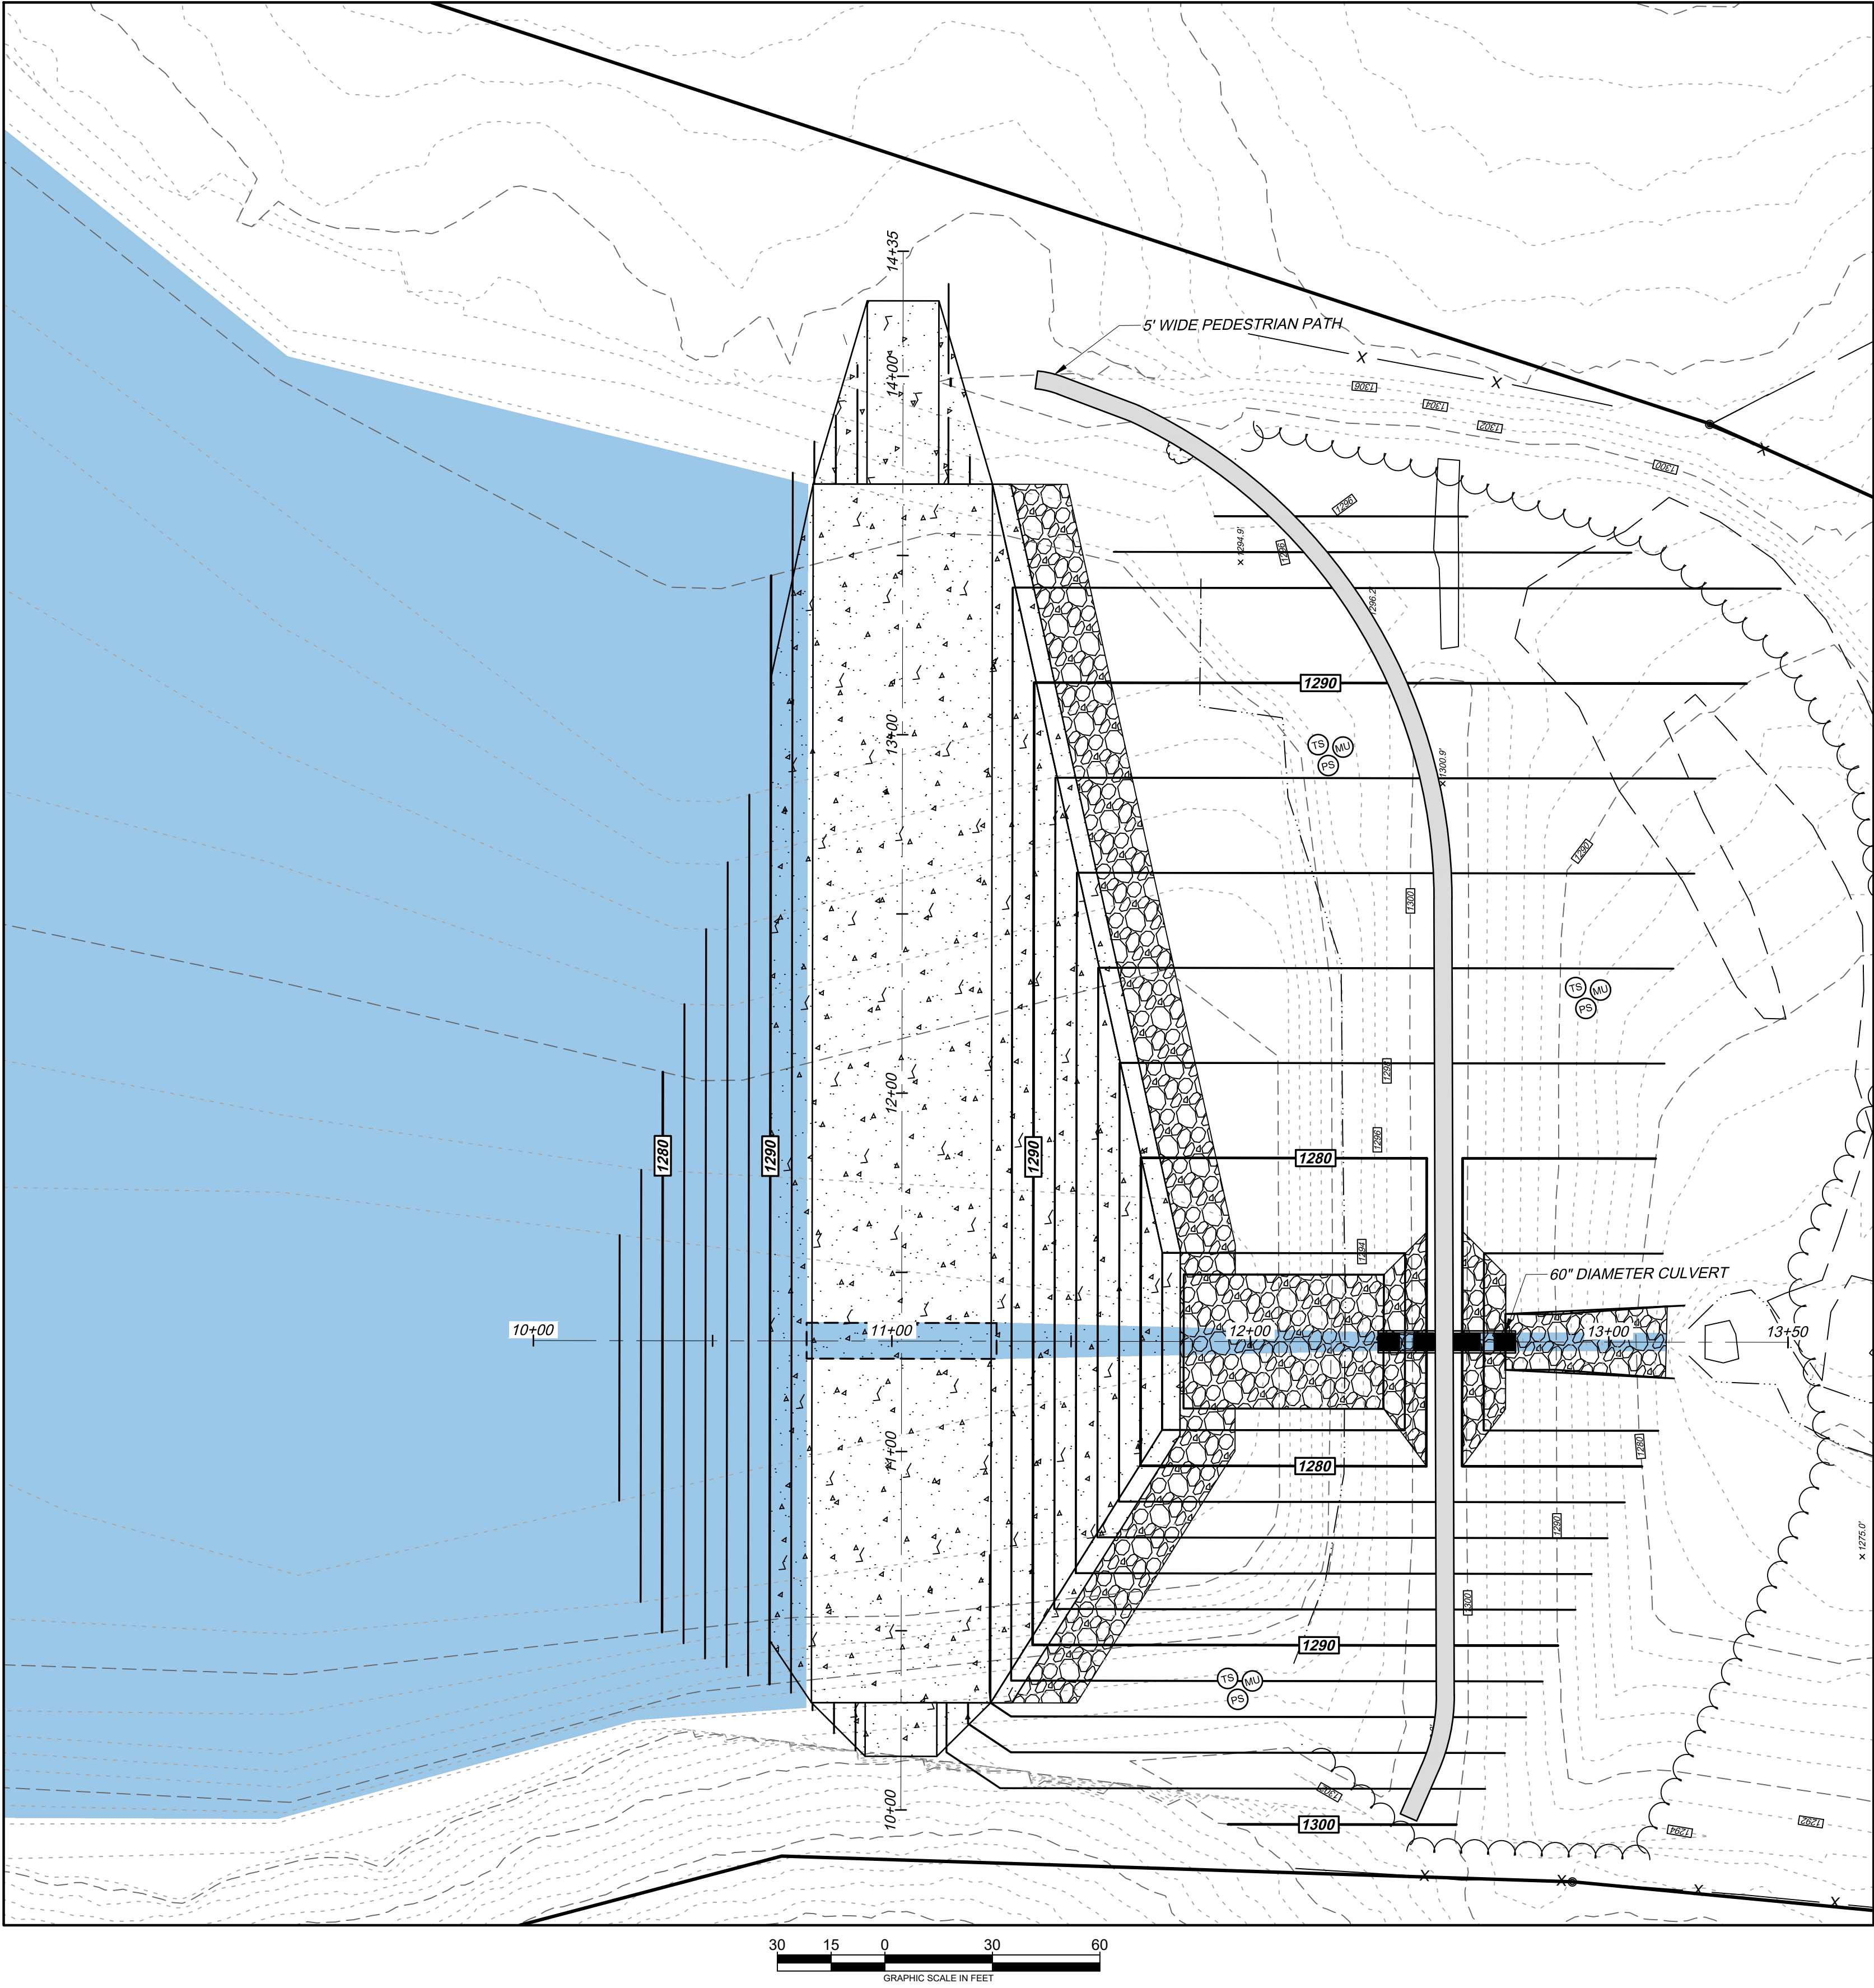


PROPOSED DAM TOP LOWERING
FOR
LAKE SHENANDOAH DAM
ROCKINGHAM COUNTY, VIRGINIA

PROJECT NO. 20191817
LAT. 38.379099°
LONG. -78.832572°
DATE: 09/24/2026
DRAWN BY: MSF
CHECKED BY: MDW

EXHIBIT



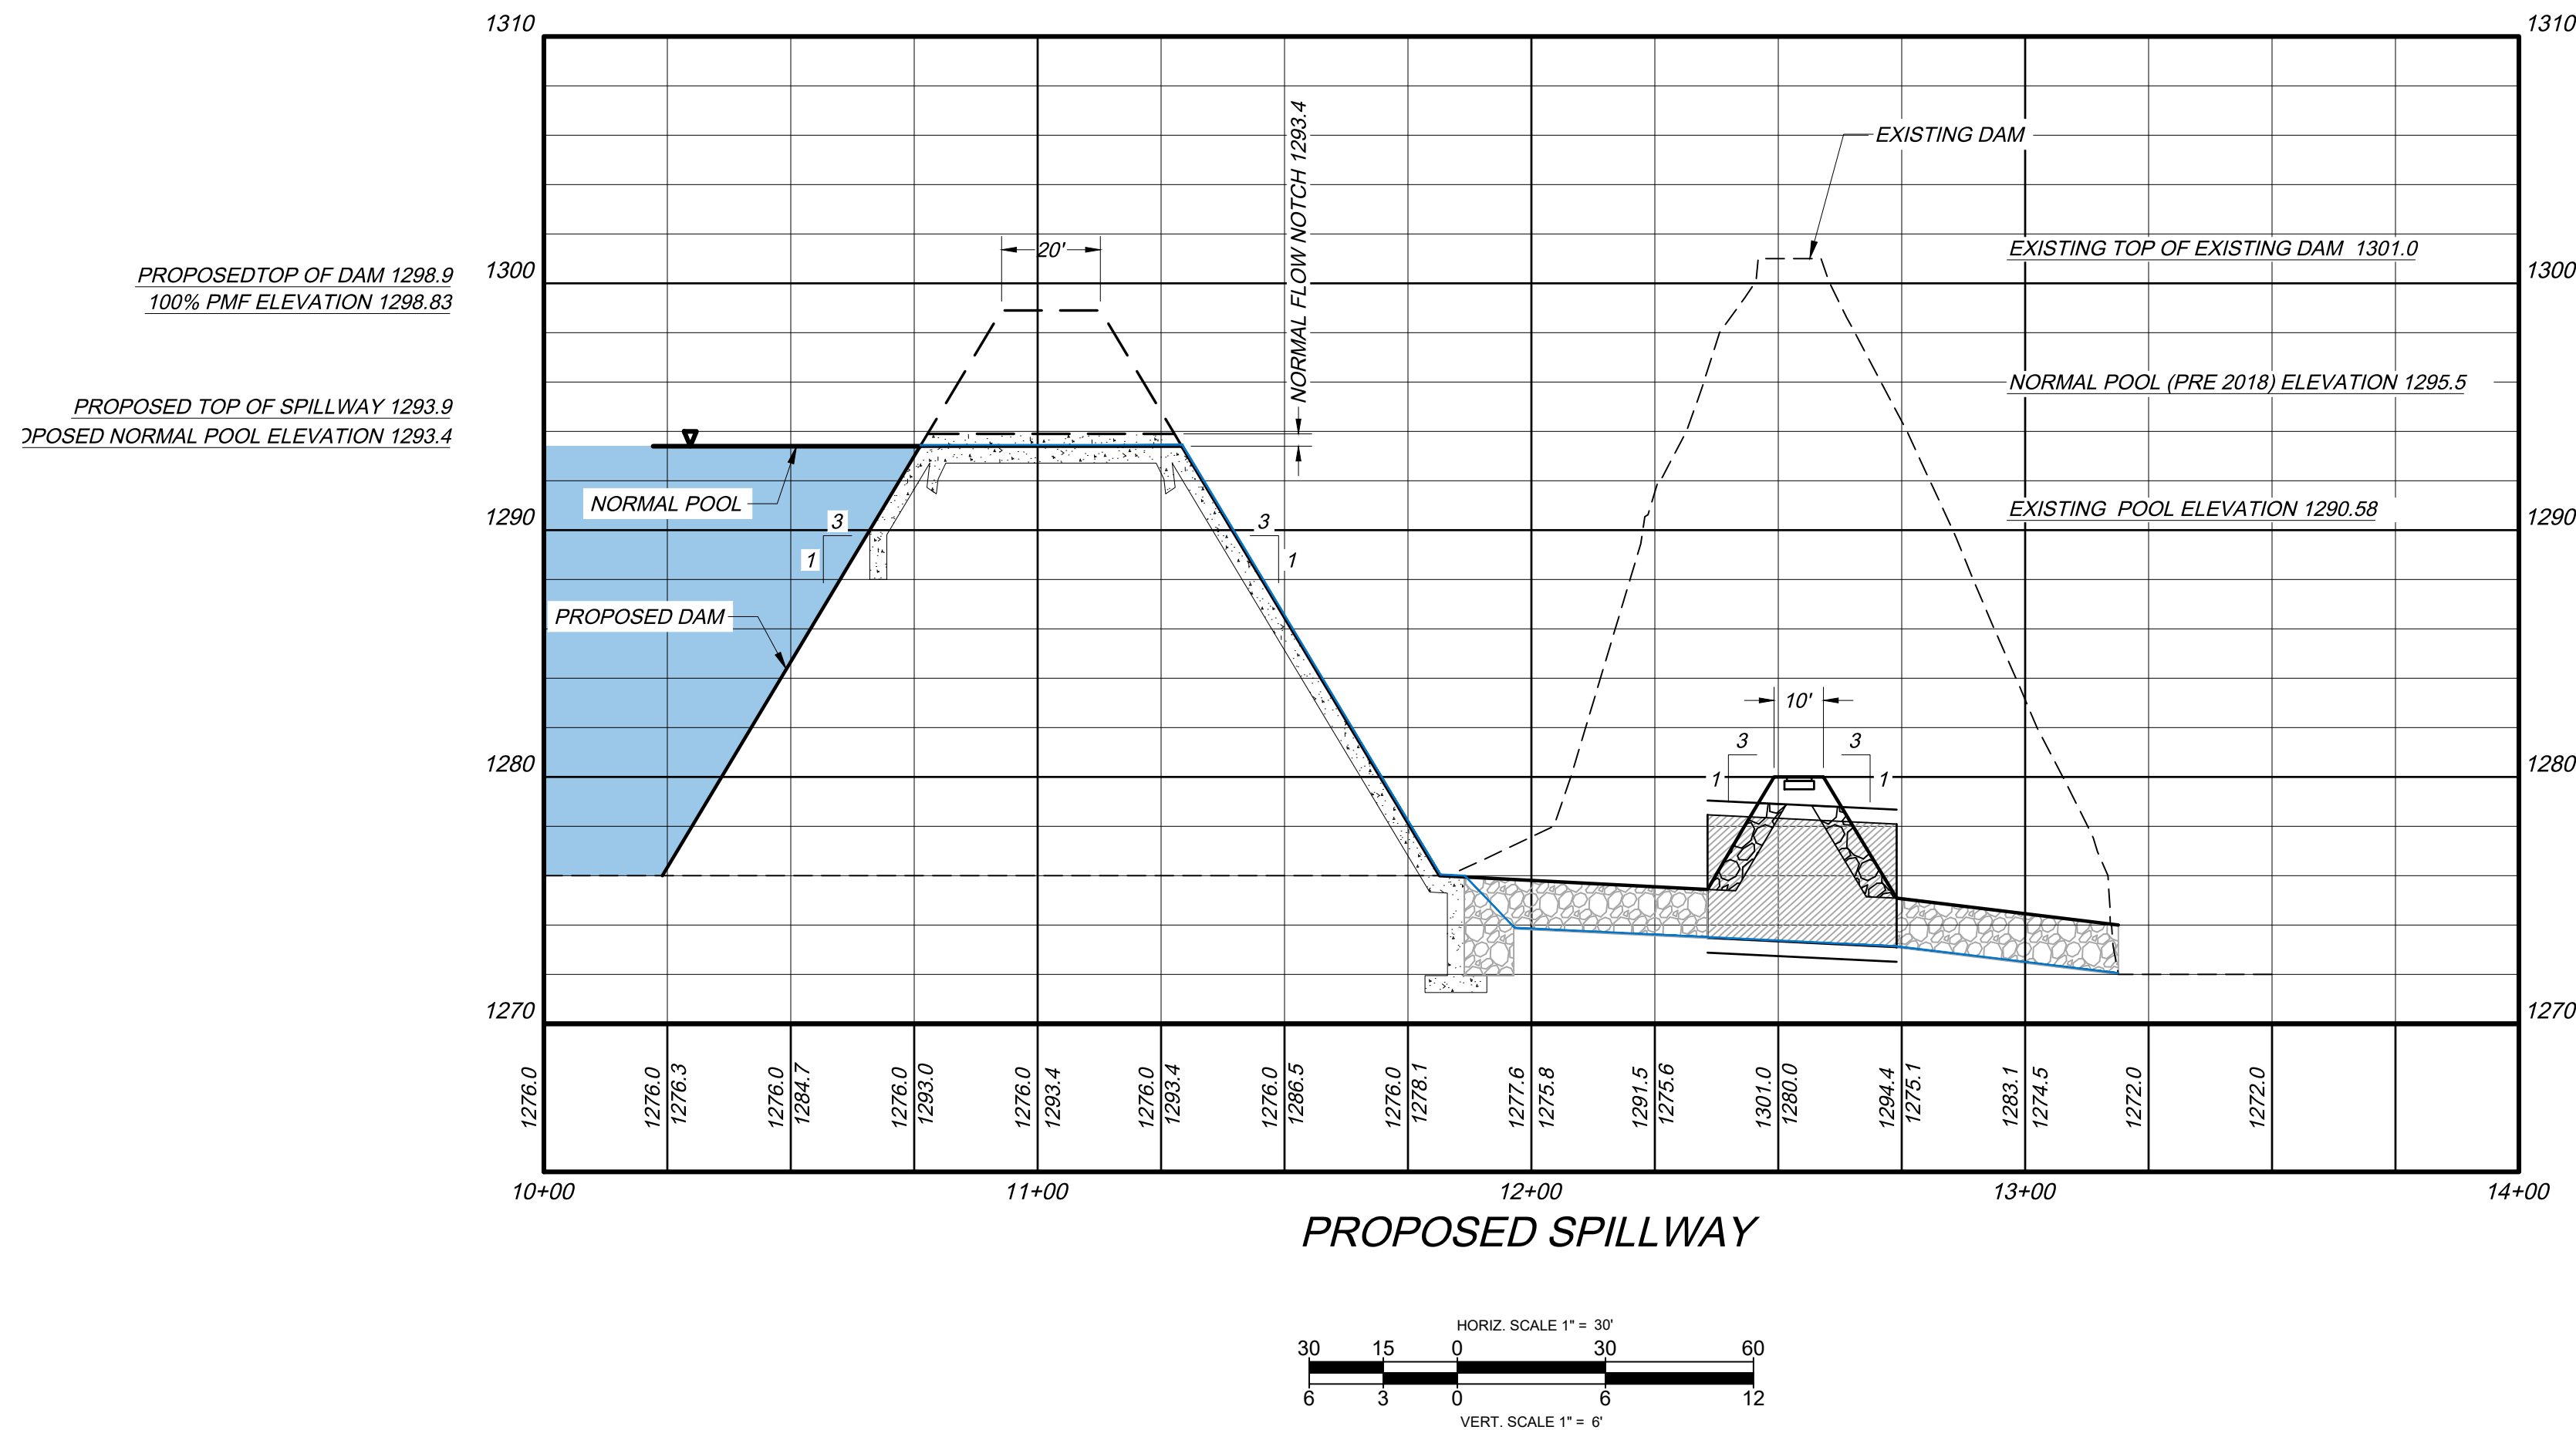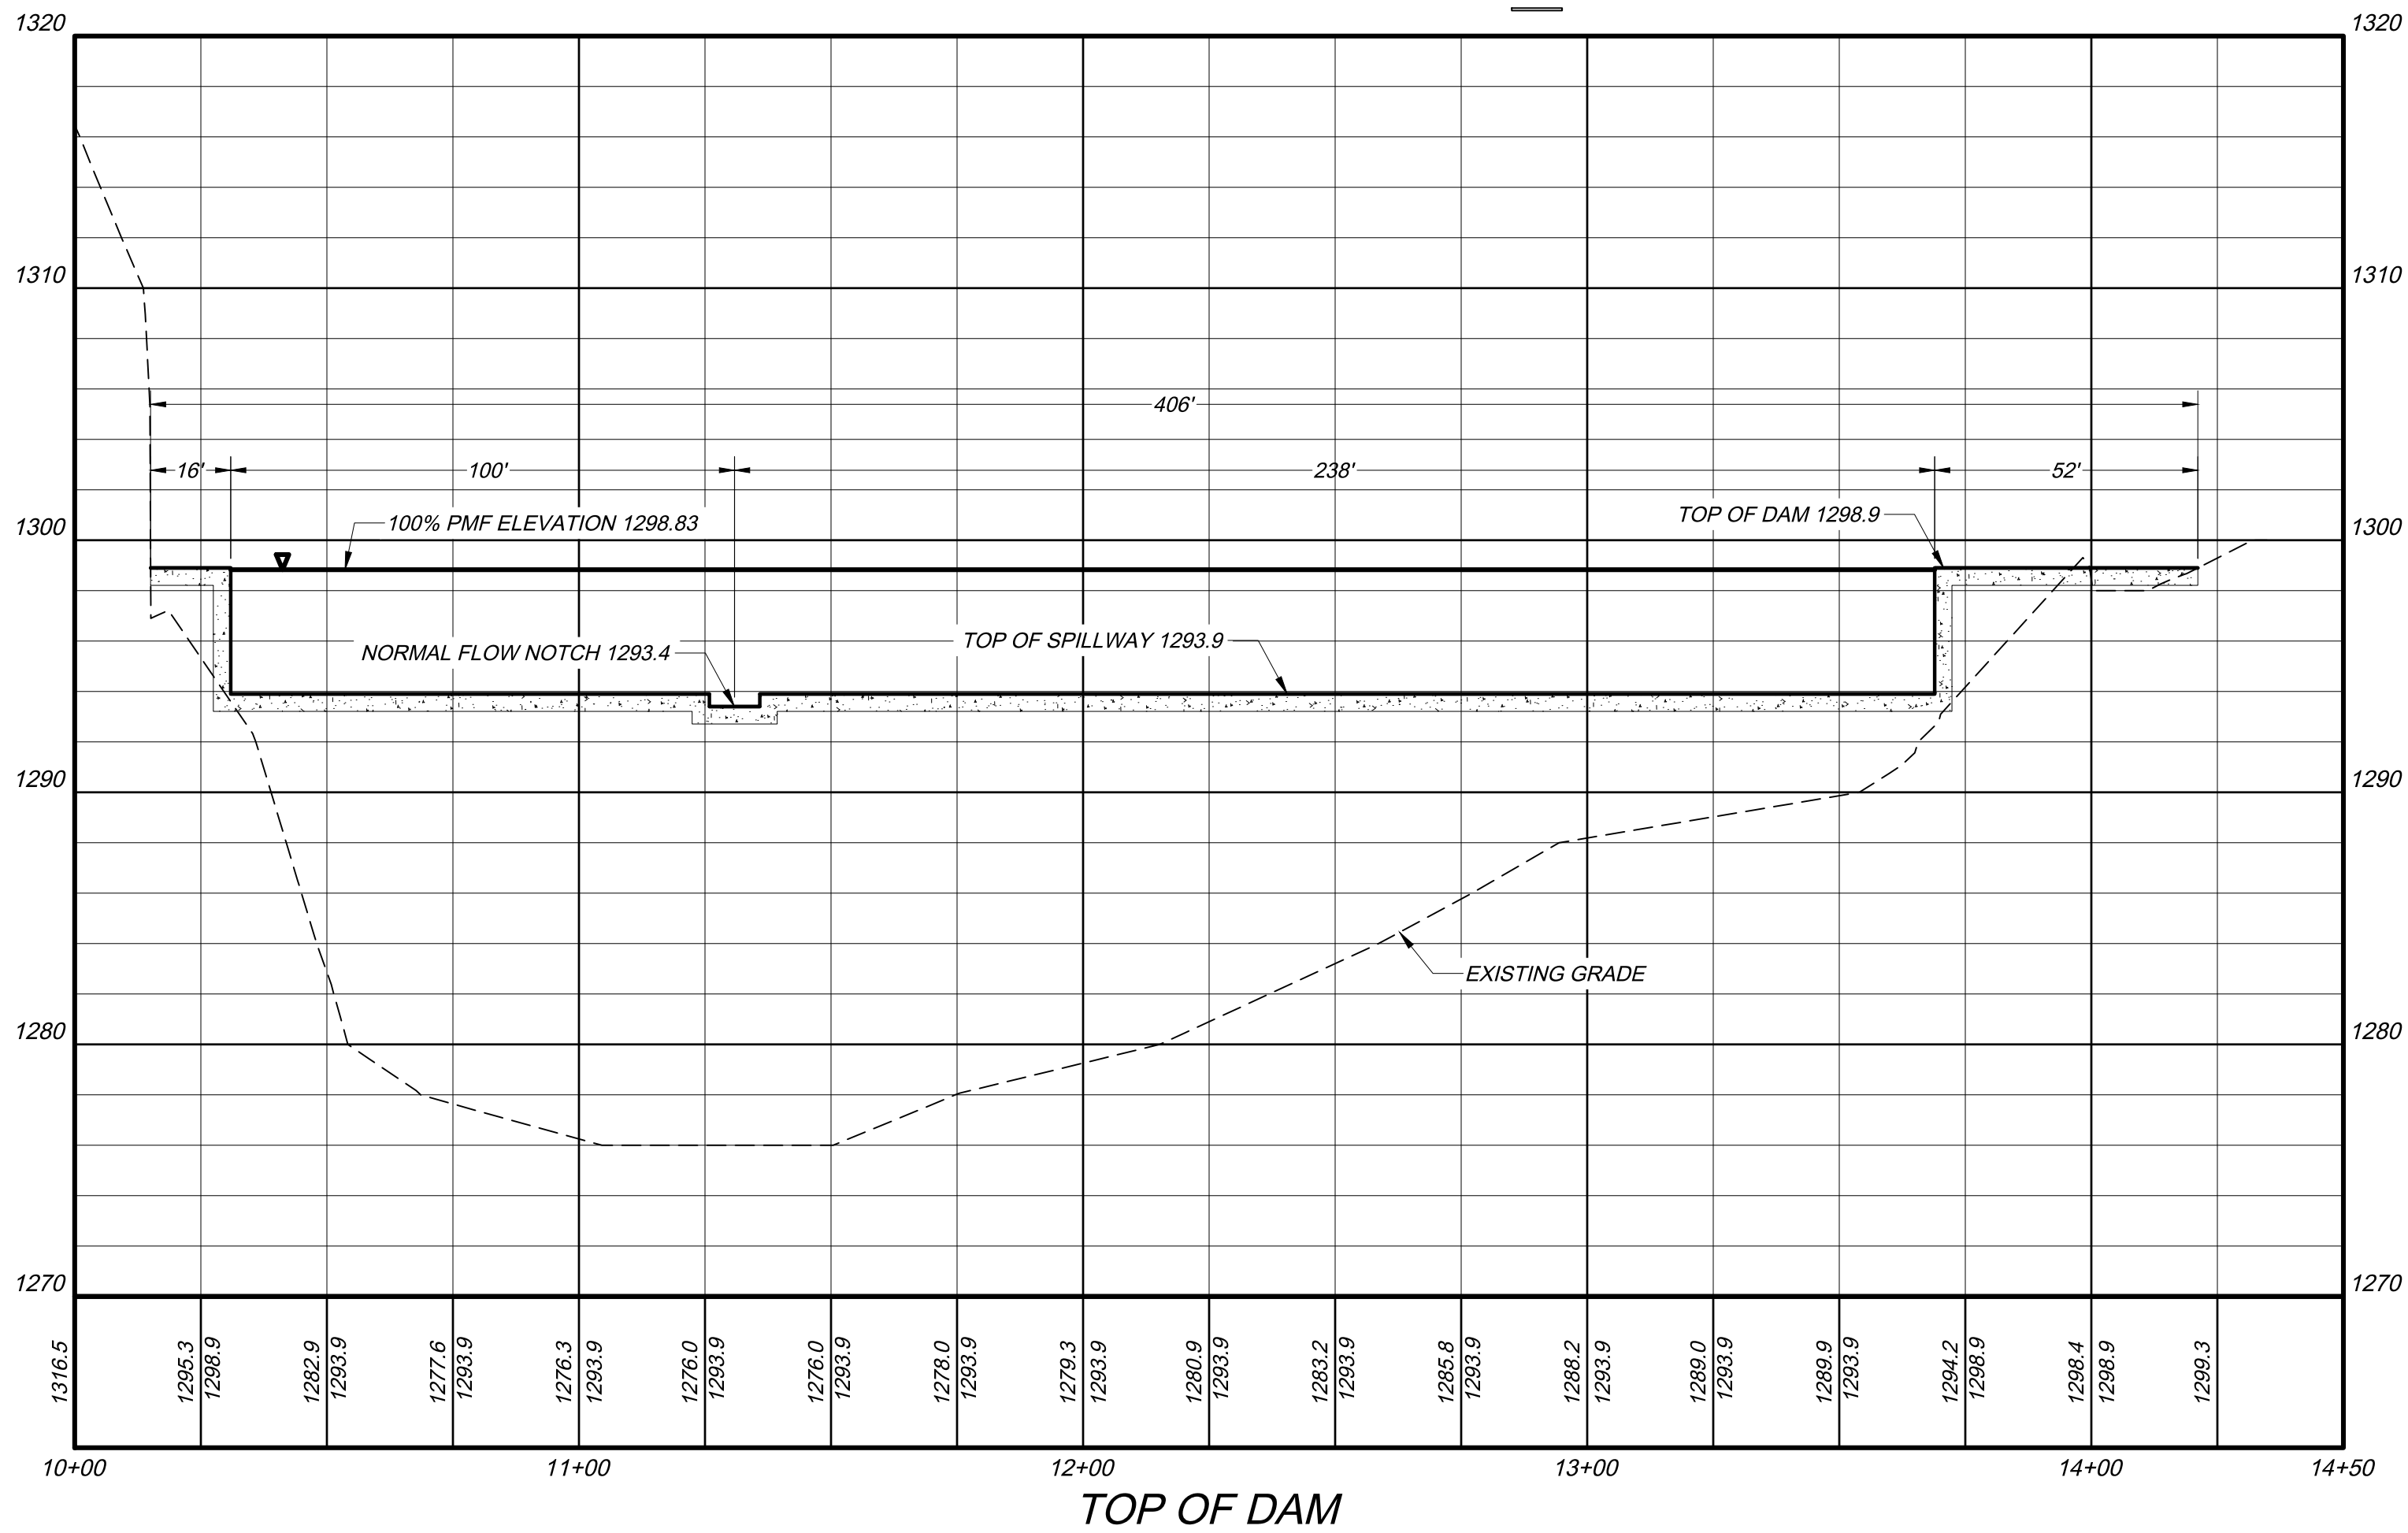

PROPOSED DAM TOP LOWERING
FOR
LAKE SHENANDOAH DAM
ROCKINGHAM COUNTY, VIRGINIA

PROJECT NO. 20191817
LAT. 38.379099°
LONG. -78.832572°
DATE: 09/24/2026
DRAWN BY: MSF
CHECKED BY: MDW


EXHIBIT

LAKE SHENANDOAH

Dam Relocation Project Timeline

Estimated schedule | October 2026 - March 2029

Completed: preliminary concepts, stream/wetland delineation and sediment sampling.

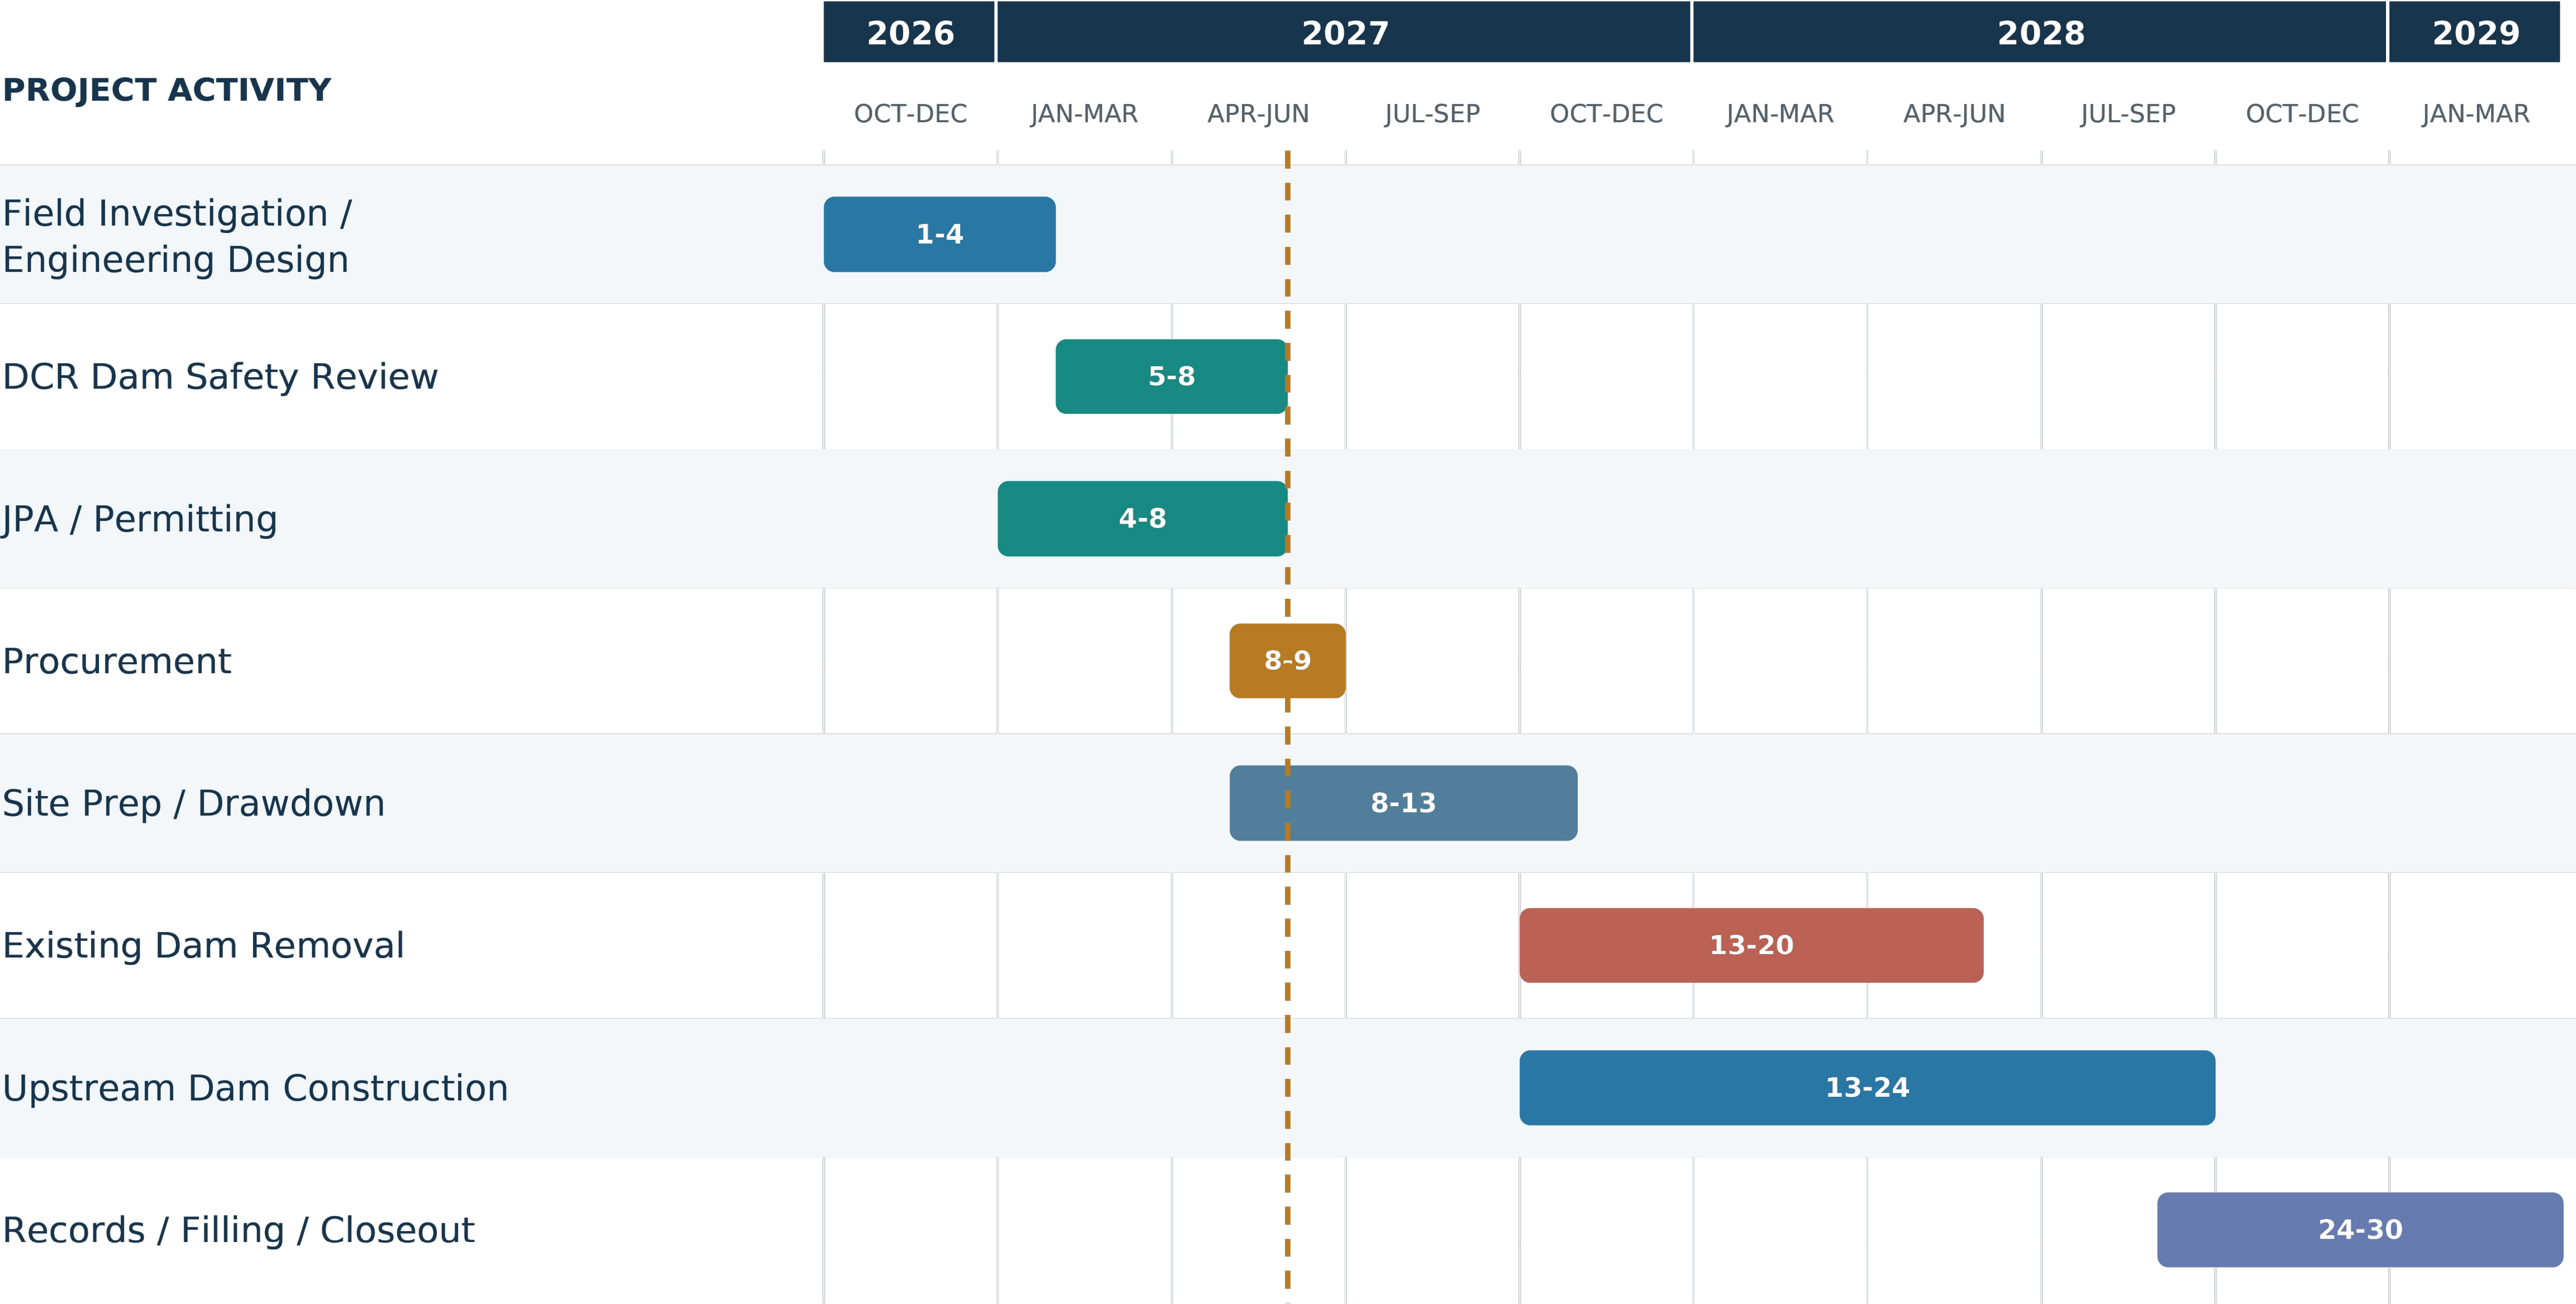

Bar labels show project months.

Permit review through May 2027;
construction subject to approvals.

All proposed construction start times depend on issuance of required permits.

Summary of the updated project schedule provided September 28, 2026. Dates are estimates.

HURT&PROFFITT

INSPIRED / RESPONSIVE / TRUSTED

HP

434.847.7796

2524 LANGHORNE ROAD

LYNCHBURG, VA 24501

HANDP.COM

PROPOSED DAM TOP LOWERING
FOR
LAKE SHENANDOAH DAM
ROCKINGHAM COUNTY, VIRGINIA

PROJECT NO.	20191817
LAT.	38.379099°
LONG.	-78.832572°
DATE:	09/24/2026
DRAWN BY:	MSF
CHECKED BY:	MDW

EXHIBIT

HURT&PROFFITT

SHEET NO.

4 OF 4

REV.